
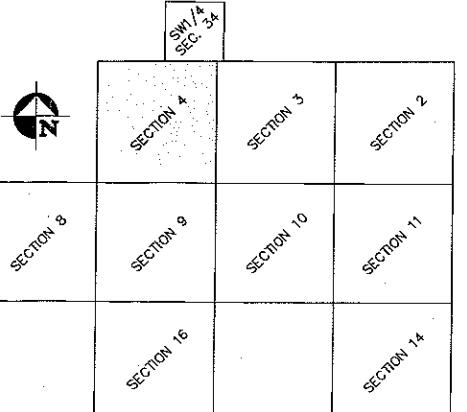


ALTA/ACSM LAND TITLE SURVEY

FOR ALL OR PORTIONS OF SECTIONS 2, 3, 4, 8, 9, 10, 11, 14 AND 16,
TOWNSHIP 20 NORTH, RANGE 18 WEST, AND A PORTION OF SECTION 34,
TOWNSHIP 21 NORTH, RANGE 18 WEST OF THE GILA AND ASLT RIVER BASE
MERIDIAN, MOHAVE COUNTY, ARIZONA

KEY MAP
NOT TO SCALE

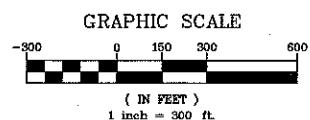

DETAIL MAP
DSP MILLSITE NO. 7
SCALE 1"=100'



NOTES:

1. DATE OF AERIAL PHOTOGRAPH:
MARCH OF 2005
2. IMAGES HEREON APPEAR SHIFTED DUE TO
THE INHERENT QUALITIES OF THE AERIAL
PHOTOGRAPHY.
3. THIS PHOTO IS FOR REFERENCE ONLY.
REFER TO SHEETS 1, 3, 5, 7, 9, 11, 13,
15, 17, 19, AND 21 FOR THE BOUNDARY
AND EASEMENT INFORMATION.
4. APPROXIMATE SCALE IS 1" = 300'

LEGEND

- PARCEL LINE
- ADJACENT PROPERTY LINE
- EASEMENT LINE
- CENTERLINE
- SECTION LINE
- SECTIONAL SUBDIVISION LINE
- DEDICATED RIGHT-OF-WAY
- FOUND PUBLIC LAND CORNER
- FOUND MISC PLAS./ALUM. CAP
- FIBER OPTIC CABLE SIGN
- TELEPHONE CABLE RISER BOX
- TRANSMISSION TOWER BASE

JOB TITLE: GOLDEN VALLEY
ALTA/ACSM LAND TITLE SURVEY
SECTION 4 AERIAL PHOTO
MOHAVE COUNTY




SCALE (":)	1"=300'
SCALE (Y):	N/A
DRAWN BY:	T.L.K.
CHECKED BY: R.M.C.	
SEC. 4 , T. 20 N R. 18 W	
REK. NO.	

5620 S. Eastern Avenue, Suite 200
(702) 358-9393 Fax (702) 358-9793
www.stonegroup.com



Stanley Consultants INC.

JOB NAME: 18449-GV5800 ALTA
JOB NO.: 18449.09.00
SHEET 10 OF 22

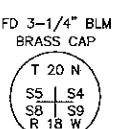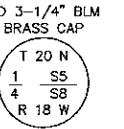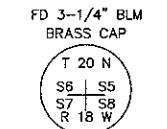

N89°36'00"W 2639.40'

HUALAPAI

42.00'

T 20 N
S6 S5
S7 S8
R 18 W

N89°36'23"W 2639.70'

DRIVE

-2309.74'

T 20 N
S5 S4
S8 S9
R 18 W

16

N001°45'45"E 660.15'

NOT A PART
EQUATORIAL MINERAL
APN 215-01-70

N001°50'07"E 660.15'


N89°36'22"W
329.92'

17

TRAIL



42.00'

N001°16'15"E 2640.41'

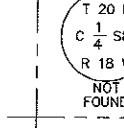T 20 N
C 1/4 S8
R 18 W
NOT FOUNDCOMMITMENT NO.
01386679
PARCEL NO. 6
S8, T20N, R18W
APN 215-01-048
635.04± ACRES

TOMBSTONE

N001°16'25"E 2640.36'

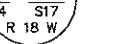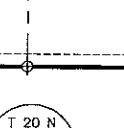T 20 N
S7 S8
S18 S17
R 18 WFD 3-1/4" BLM
BRASS CAP

N89°35'26"W 2641.60'

CHEMEEHUEVI


T 20 N
1 S8
4 S17
R 18 WFD 3-1/4" BLM
BRASS CAPT 20 N
S8 S9
S17 S16
R 18 WFD 3-1/4" BLM
BRASS CAPT 20 N
S8 S9
S17 S16
R 18 WFD 3-1/4" BLM
BRASS CAP

ALTA/ACSM LAND TITLE SURVEY

FOR ALL OR PORTIONS OF SECTIONS 2, 3, 4, 8, 9, 10, 11, 14 AND 16,
TOWNSHIP 20 NORTH, RANGE 18 WEST, AND A PORTION OF SECTION 34,
TOWNSHIP 21 NORTH, RANGE 18 WEST OF THE GILA AND ASLT RIVER BASE
MERIDIAN, MOHAVE COUNTY, ARIZONA



GRAPHIC SCALE

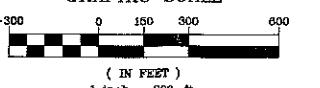
-300 0 150 300 600
(IN FEET)
1 inch = 300 ft.

REFERENCES

1. MOHAVE COUNTY ASSESSOR'S MAP 306/01
2. MOHAVE COUNTY ASSESSOR'S MAP 306/63
3. MOHAVE COUNTY ASSESSOR'S MAP 215/01
4. MOHAVE COUNTY ASSESSOR'S MAP 215/16
5. RECORD OF SURVEY 5/39
6. DEPENDENT RESURVEY OF TOWNSHIP 20 NORTH,
RANGE 18 WEST, DATED 1910, BY FRED W. RODOLF

LEGEND

- PARCEL LINE
- ADJACENT PROPERTY LINE
- EASEMENT LINE
- CENTERLINE
- SECTION LINE
- SECTIONAL SUBDIVISION LINE
- DEDICATED RIGHT-OF-WAY
- FOUND PUBLIC LAND CORNER
- FOUND MISC PLAS./ALUM. CAP
- FIBER OPTIC CABLE SIGN
- TELEPHONE CABLE RISER BOX
- TRANSMISSION TOWER BASE

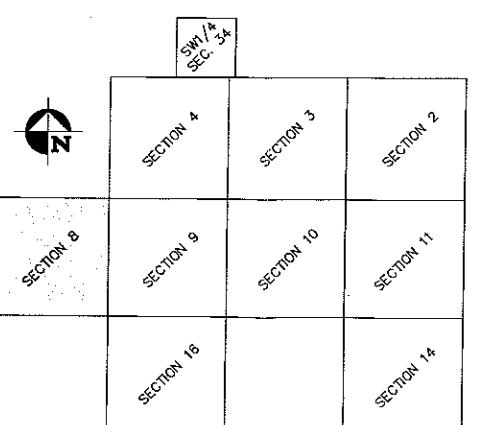KEY MAP
NOT TO SCALE

Stanley Consultants Inc.
5820 S. Eastern Avenue, Suite 200
Las Vegas, Nevada 89119
(702) 369-9396 Fax (702) 369-9793
www.stanleygroup.com

JOB TITLE: GOLDEN VALLEY
DWG NAME: 18449-GV5800 ALTA
ALTA/ACSM LAND TITLE SURVEY
SECTION 8 BOUNDARY
ARIZONA


JOB NO.: 18449.09.00
SHEET 11 OF 22

ALTA/ACSM LAND TITLE SURVEY

FOR ALL OR PORTIONS OF SECTIONS 2, 3, 4, 8, 9, 10, 11, 14 AND 16,
TOWNSHIP 20 NORTH, RANGE 18 WEST, AND A PORTION OF SECTION 34,
TOWNSHIP 21 NORTH, RANGE 18 WEST OF THE GILA AND ASLT RIVER BASE
MERIDIAN, MOHAVE COUNTY, ARIZONA



GRAPHIC SCALE

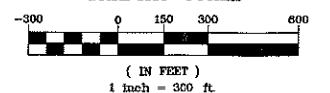

NOTES:


1. DATE OF AERIAL PHOTOGRAPH:
MARCH OF 2005
2. IMAGES HEREON APPEAR SHIFTED DUE TO
THE INHERENT QUALITIES OF THE AERIAL
PHOTOGRAPHY.
3. THIS PHOTO IS FOR REFERENCE ONLY.
REFER TO SHEETS 1, 3, 5, 7, 9, 11, 13,
15, 17, 19, AND 21 FOR THE BOUNDARY
AND EASEMENT INFORMATION.
4. APPROXIMATE SCALE IS 1" = 300'

LEGEND

PARCEL LINE
 ADJACENT PROPERTY LINE
 EASEMENT LINE
 CENTERLINE
 SECTION LINE
 SECTIONAL SUBDIVISION LINE
 DEDICATED RIGHT-OF-WAY

☐ FOUND PUBLIC LAND CORNER
 ☈ FOUND MISC PLAS./ALUM. CAP
 ☈ FIBER OPTIC CABLE SIGN
 ☐ TELEPHONE CABLE RISER BOX
 ☈ TRANSMISSION TOWER BASE

KEY MAP

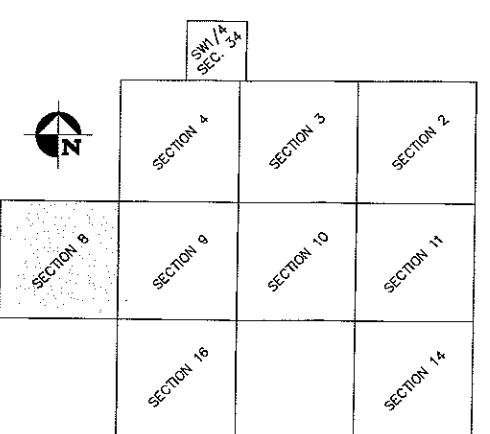


GOLDEN VALLEY
ALTA/ACSM LAND TITLE SURVEY
SECTION 8 AERIAL PHOTO
MOWHAVE COUNTY
ARIZONA

5520 S. Eastern Avenue, Suite 200
Los Angeles, California 90045-3736
(720) 389-9793
www.stanleygroup.com


Stanley Consultants INC.

SCALE (Y):	N/A
DRAWN BY:	T.L.K.
CHECKED BY: R.M.C.	
SEC. 8	T. 20 N. R. 18 W
REV. NO.	1

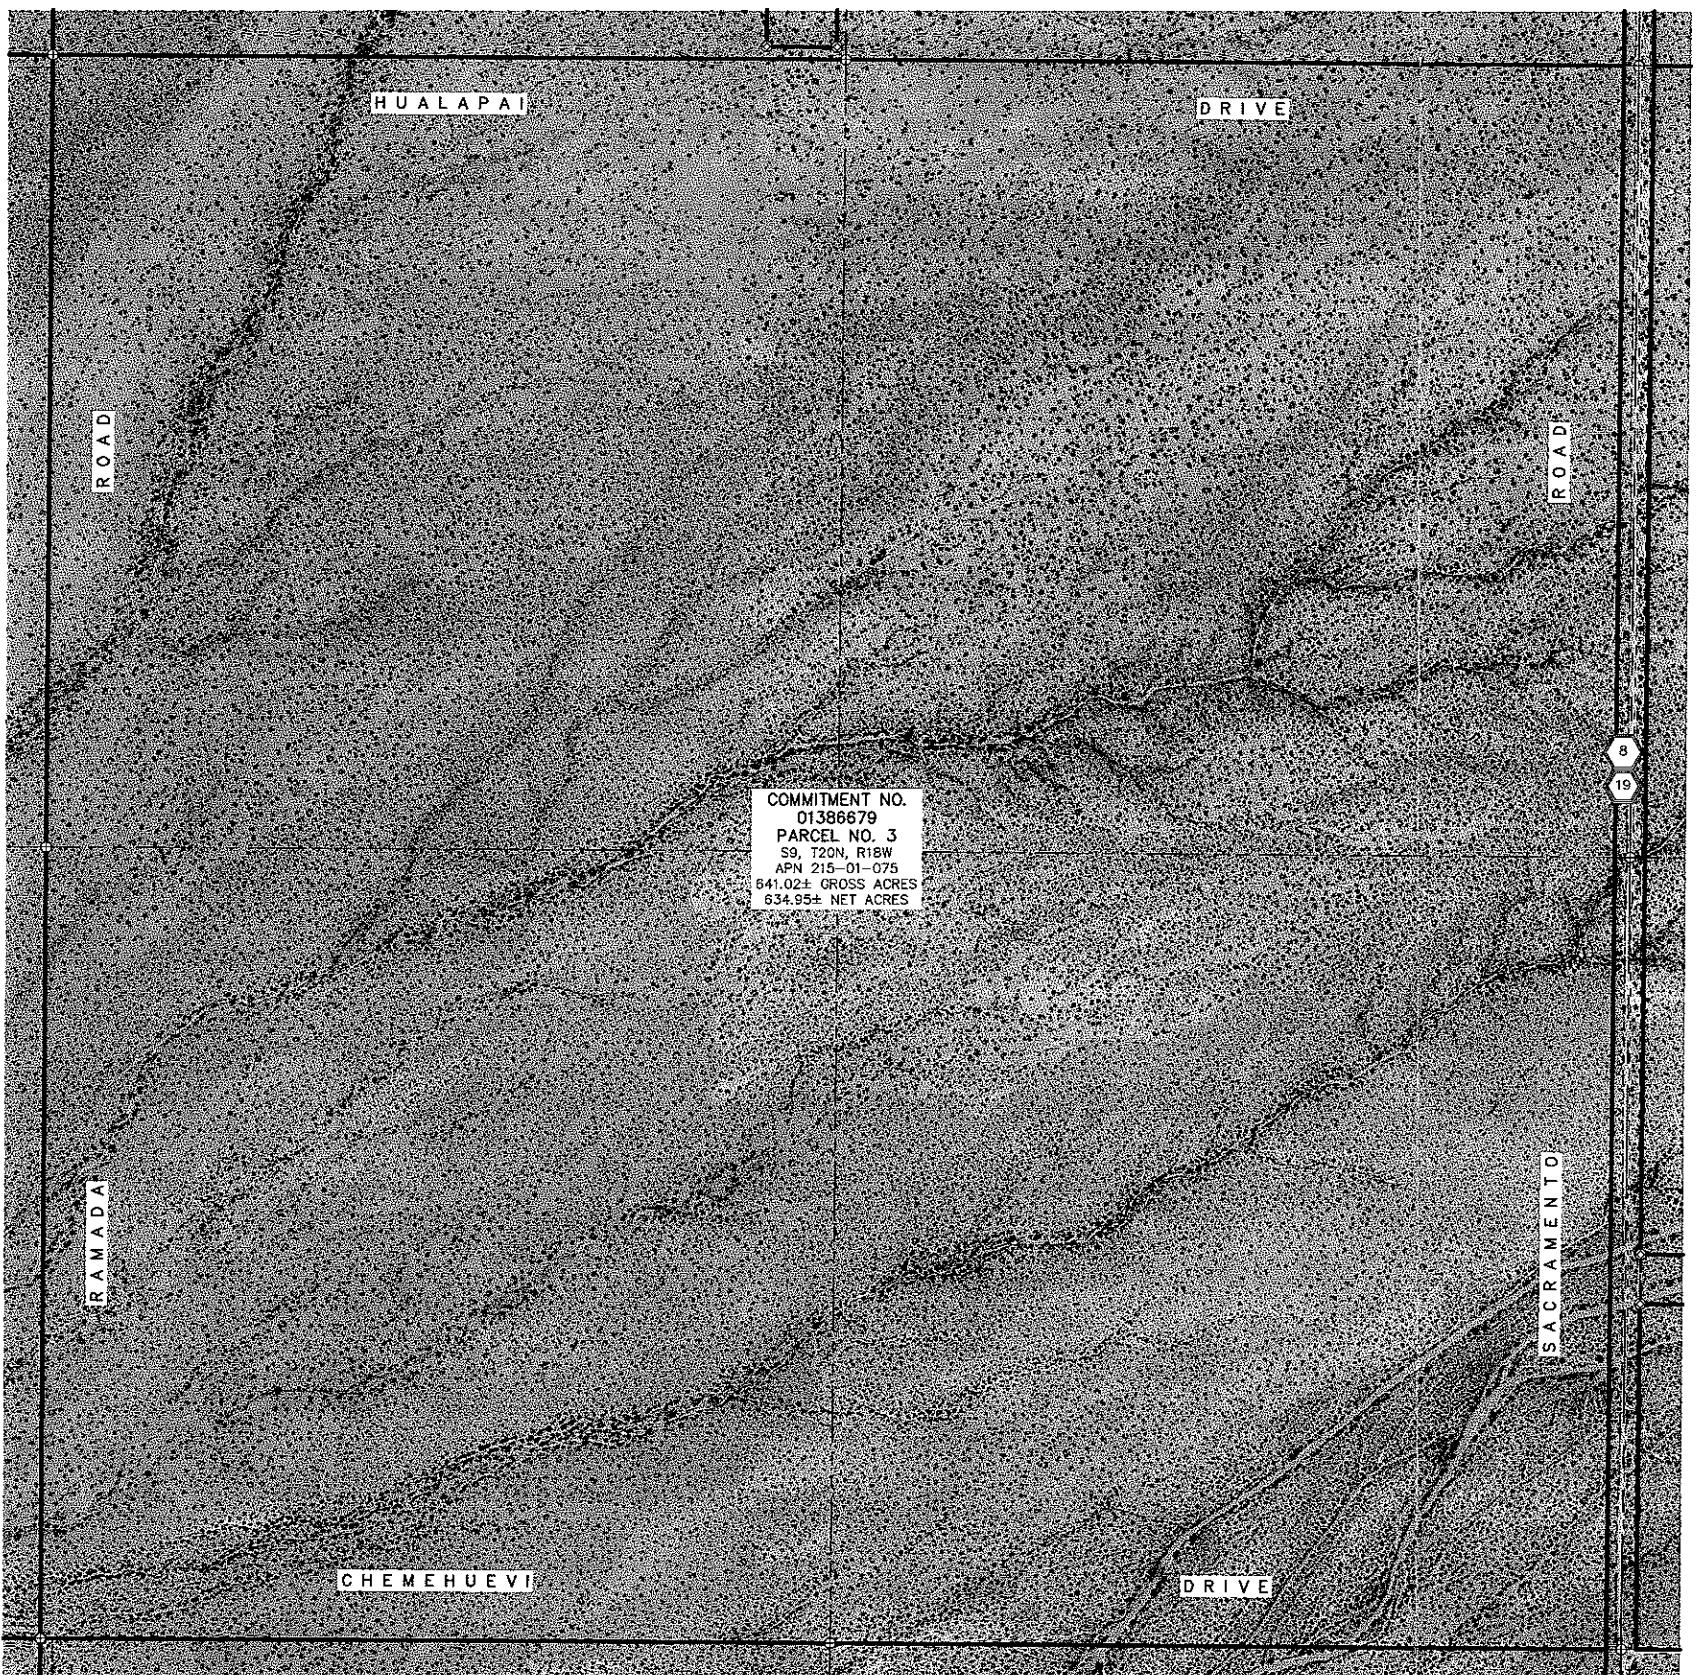


ALTA/ACSM LAND TITLE SURVEY

FOR ALL OR PORTIONS OF SECTIONS 2, 3, 4, 8, 9, 10, 11, 14 AND 16,
TOWNSHIP 20 NORTH, RANGE 18 WEST, AND A PORTION OF SECTION 34,
TOWNSHIP 21 NORTH, RANGE 18 WEST OF THE GILA AND ASLT RIVER BASE
MERIDIAN, MOHAVE COUNTY, ARIZONA

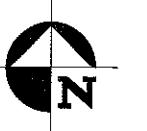

GRAPHIC SCALE

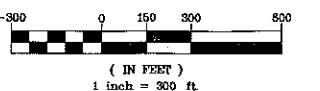


NOTES:

1. DATE OF AERIAL PHOTOGRAPH:
MARCH OF 2005
2. IMAGES HEREON APPEAR SHIFTED DUE TO
THE INHERENT QUALITIES OF THE AERIAL
PHOTOGRAPHY.
3. THIS PHOTO IS FOR REFERENCE ONLY.
REFER TO SHEETS 1, 3, 5, 7, 9, 11, 13,
15, 17, 19, AND 21 FOR THE BOUNDARY
AND EASEMENT INFORMATION.
4. APPROXIMATE SCALE IS 1" = 300'

LEGEND

- PARCEL LINE
- ADJACENT PROPERTY LINE
- EASEMENT LINE
- CENTERLINE
- SECTION LINE
- SECTIONAL SUBDIVISION LINE
- DEDICATED RIGHT-OF-WAY
- FOUND PUBLIC LAND CORNER
- FOUND MISC PLAS./ALUM. CAP
- FIBER OPTIC CABLE SIGN
- TELEPHONE CABLE RISER BOX
- TRANSMISSION TOWER BASE

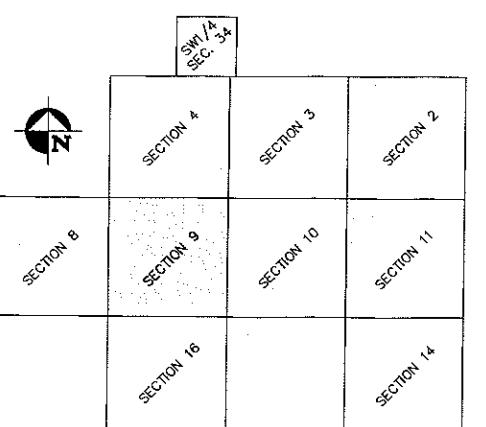KEY MAP
NOT TO SCALE

JOB TITLE: GOLDEN VALLEY
DWG NAME: 18449-GV5800 ALTA
SECTION 9 AERIAL PHOTO
MOHAVE COUNTY


JOB NO.: 18449.09.00

SHEET 14 OF 22

SCALE (1): 1"=300'
SCALE (2): N/A
DRAWN BY: T.L.K.
CHECKED BY: R.M.C.
SEC. 9 - T. 20 N R. 18 W
DWG. NO.


STANLEY CONSULTANTS INC.



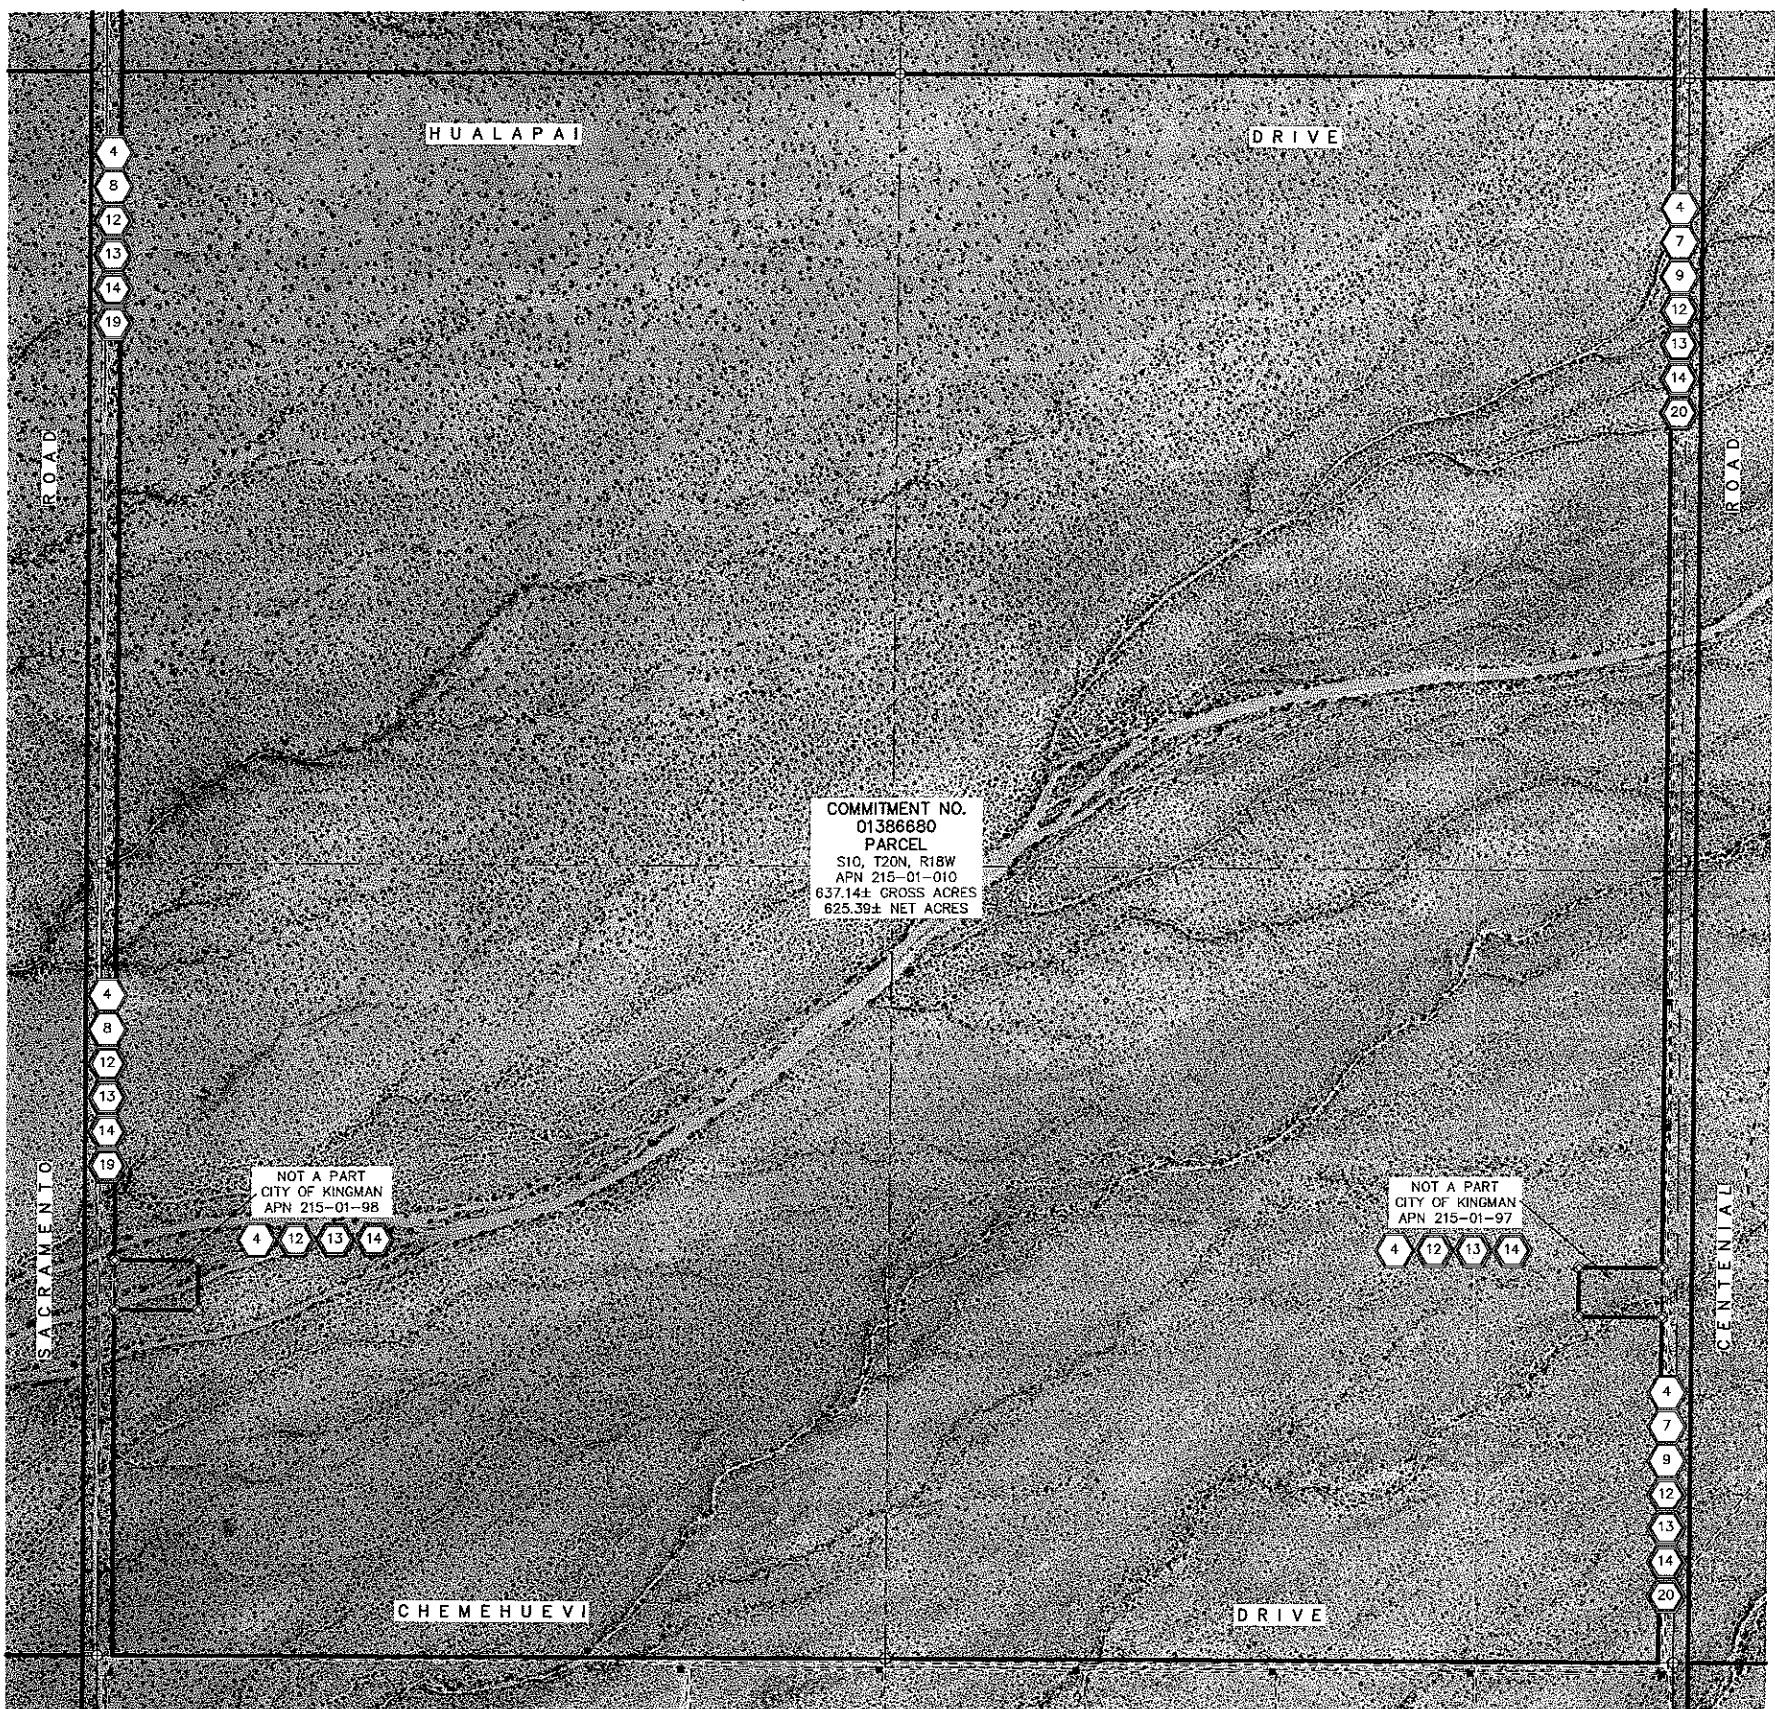


ALTA/ACSM LAND TITLE SURVEY

FOR ALL OR PORTIONS OF SECTIONS 2, 3, 4, 8, 9, 10, 11, 14 AND 16,
TOWNSHIP 20 NORTH, RANGE 18 WEST, AND A PORTION OF SECTION 34,
TOWNSHIP 21 NORTH, RANGE 18 WEST OF THE GILA AND ASLT RIVER BASE
MERIDIAN, MOHAVE COUNTY, ARIZONA

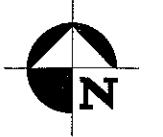

GRAPHIC SCALE

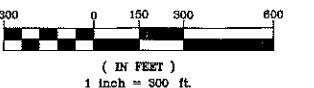


NOTES:

1. DATE OF AERIAL PHOTOGRAPH: MARCH OF 2005
2. IMAGES HEREON APPEAR SHIFTED DUE TO THE INHERENT QUALITIES OF THE AERIAL PHOTOGRAPHY.
3. THIS PHOTO IS FOR REFERENCE ONLY. REFER TO SHEETS 1, 3, 5, 7, 9, 11, 13, 15, 17, 19, AND 21 FOR THE BOUNDARY AND EASEMENT INFORMATION.
4. APPROXIMATE SCALE IS 1" = 300'

LEGEND

- PARCEL LINE
- ADJACENT PROPERTY LINE
- EASEMENT LINE
- CENTERLINE
- SECTION LINE
- SECTIONAL SUBDIVISION LINE
- DEDICATED RIGHT-OF-WAY
- FOUND PUBLIC LAND CORNER
- FOUND MISC PLAS./ALUM. CAP
- FIBER OPTIC CABLE SIGN
- TELEPHONE CABLE RISER BOX
- TRANSMISSION TOWER BASE

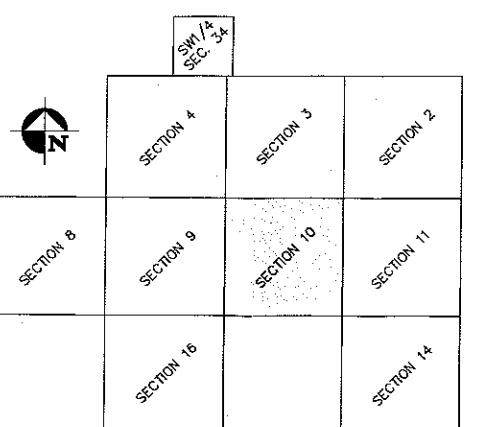KEY MAP
NOT TO SCALE

SCALE (H):	1"=300'
SCALE (V):	N/A
DRAWN BY:	T.L.K.
CHECKED BY:	R.M.C.
SEC. NO.	SEC. 10 , T. 20 N R. 18 W

C:\Documents and Settings\6642\Local Settings\Temp\BGPICT_1246\18449-GV5800 ALTA.dwg Sep 16, 2005 - 4:03pm

5620 S. Eastern Avenue, Suite 200
Las Vegas, Nevada 89119
(702) 363-9396 Fax (702) 363-9793
www.stanleygroup.com



Stanley Consultants INC.

GOLDEN VALLEY
ALTA/ACSM LAND TITLE SURVEY
SECTION 10 AERIAL PHOTO
ARIZONA

MOHAVE COUNTY

DWG NAME
18449-GV5800 ALTAJOB NO.
18449.09.00

SHEET 16 OF 22

